THE ENCLAVE

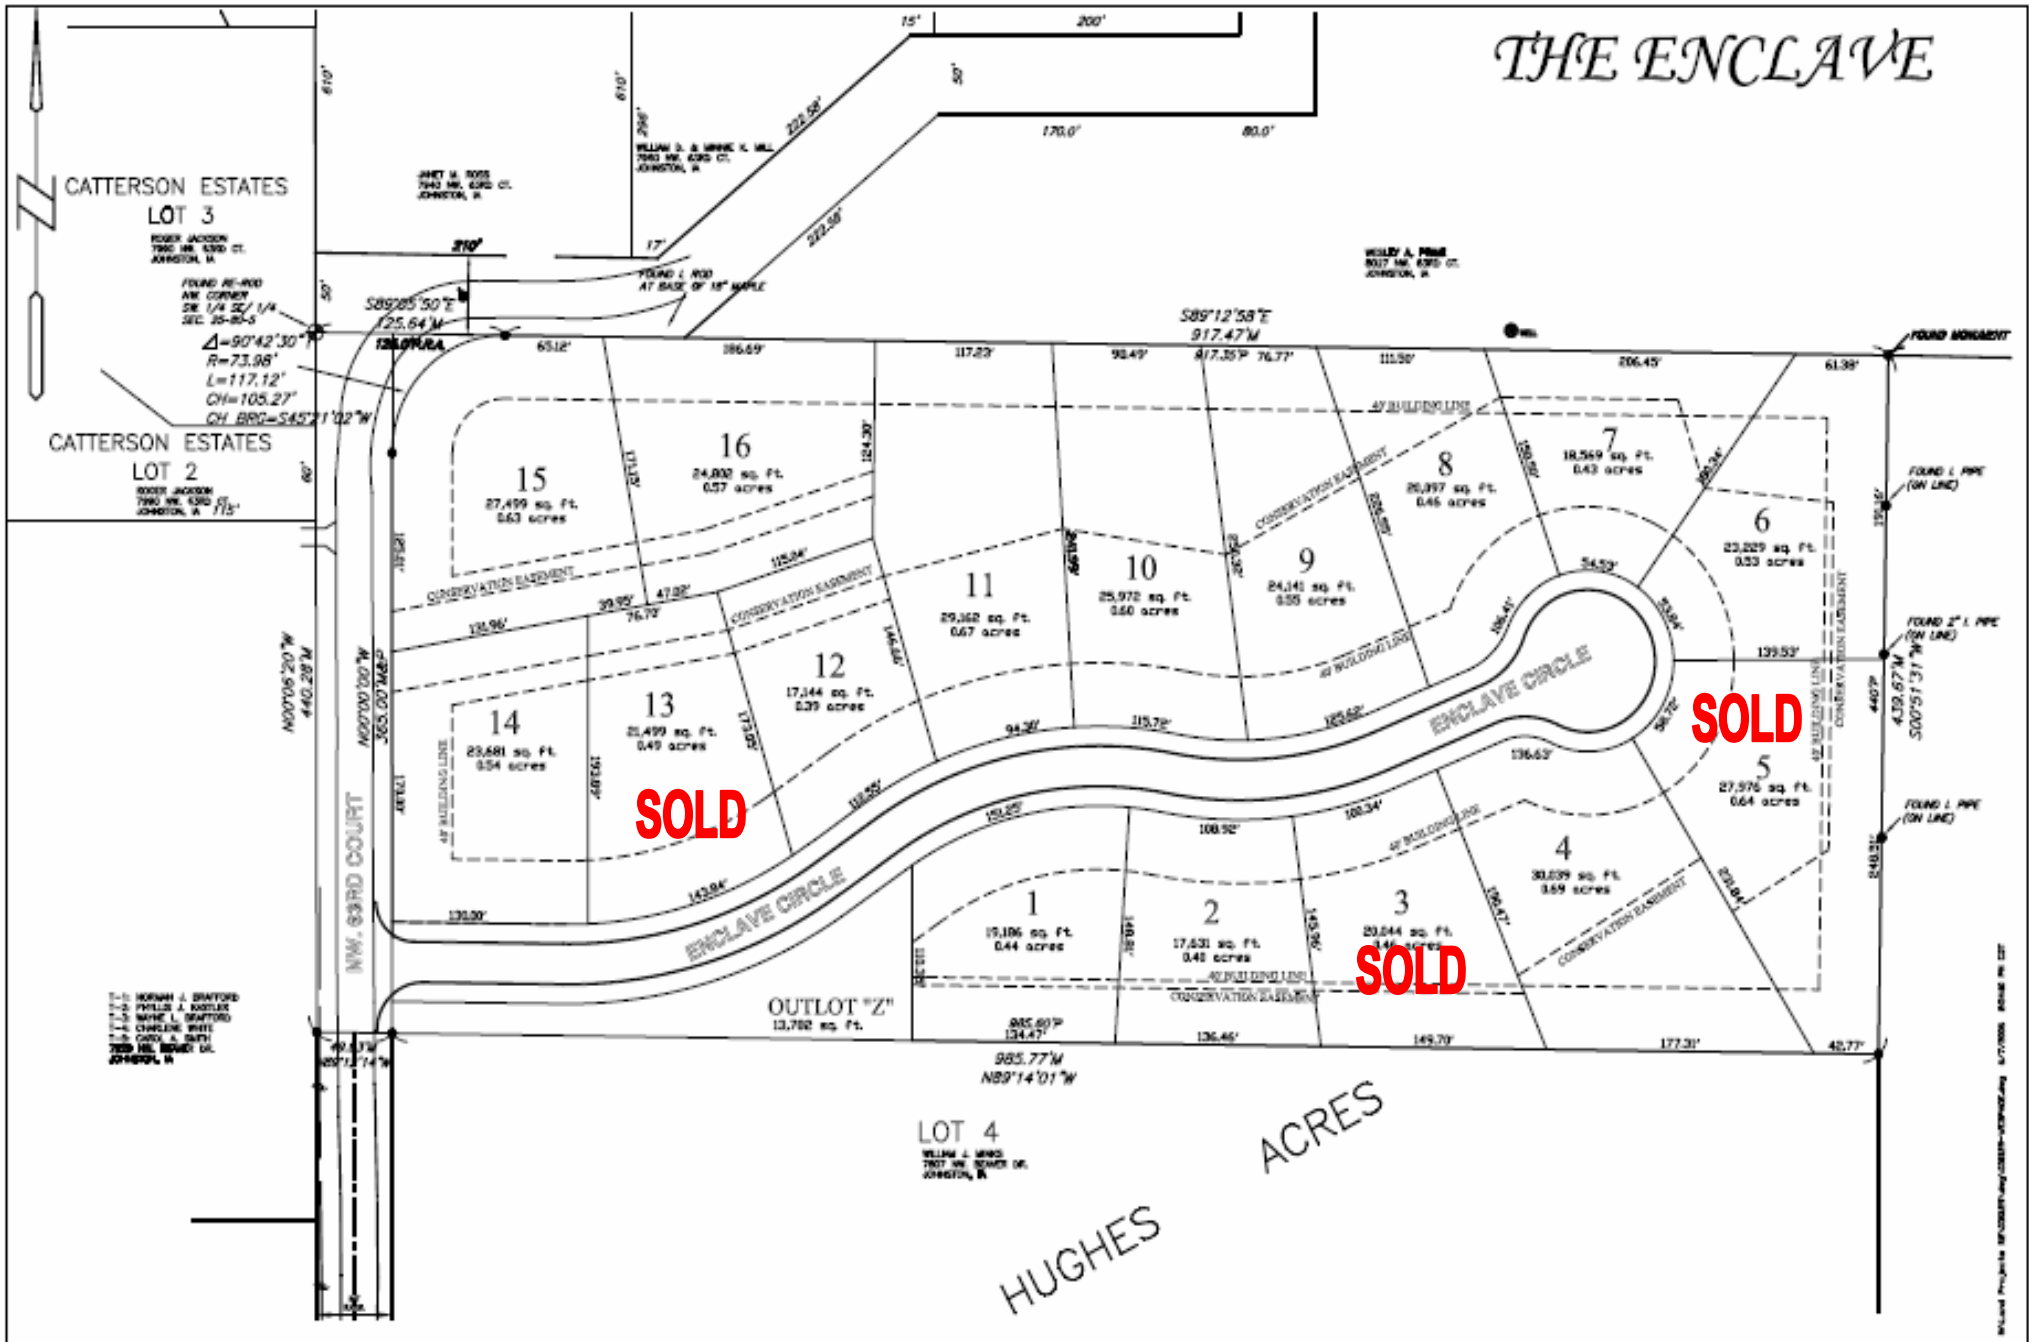

Bishop Engineering
"Planning Your Successful Development"
3501 104th Street
Des Moines, Iowa 50322-3839
Phone (515)253-0467 Fax (515)274-0127
Civil Engineering & Land Surveying Established 1999

I HEREBY CERTIFY THAT THIS ENGINEERING DOCUMENT WAS PREPARED BY ME OR UNDER MY DIRECT PERSONAL SUPERVISION AND THAT I AM A DULY LICENSED PROFESSIONAL ENGINEER UNDER THE LAWS OF THE STATE OF IOWA.
LICENSE RENEWAL DATE: DECEMBER 31, 2004

BY: CHARLES J. BISHOP

SCALE: 1" = 60.0'

FOR: THE ENCLAVE OF JOHNSTON

SIGNED: DATE:

PRELIMINARY PLAT

THE ENCLAVE
JOHNSTON, IOWA

03
0129